www.BowdenEnvironments.com

Copyright Bowden Environments, LLC

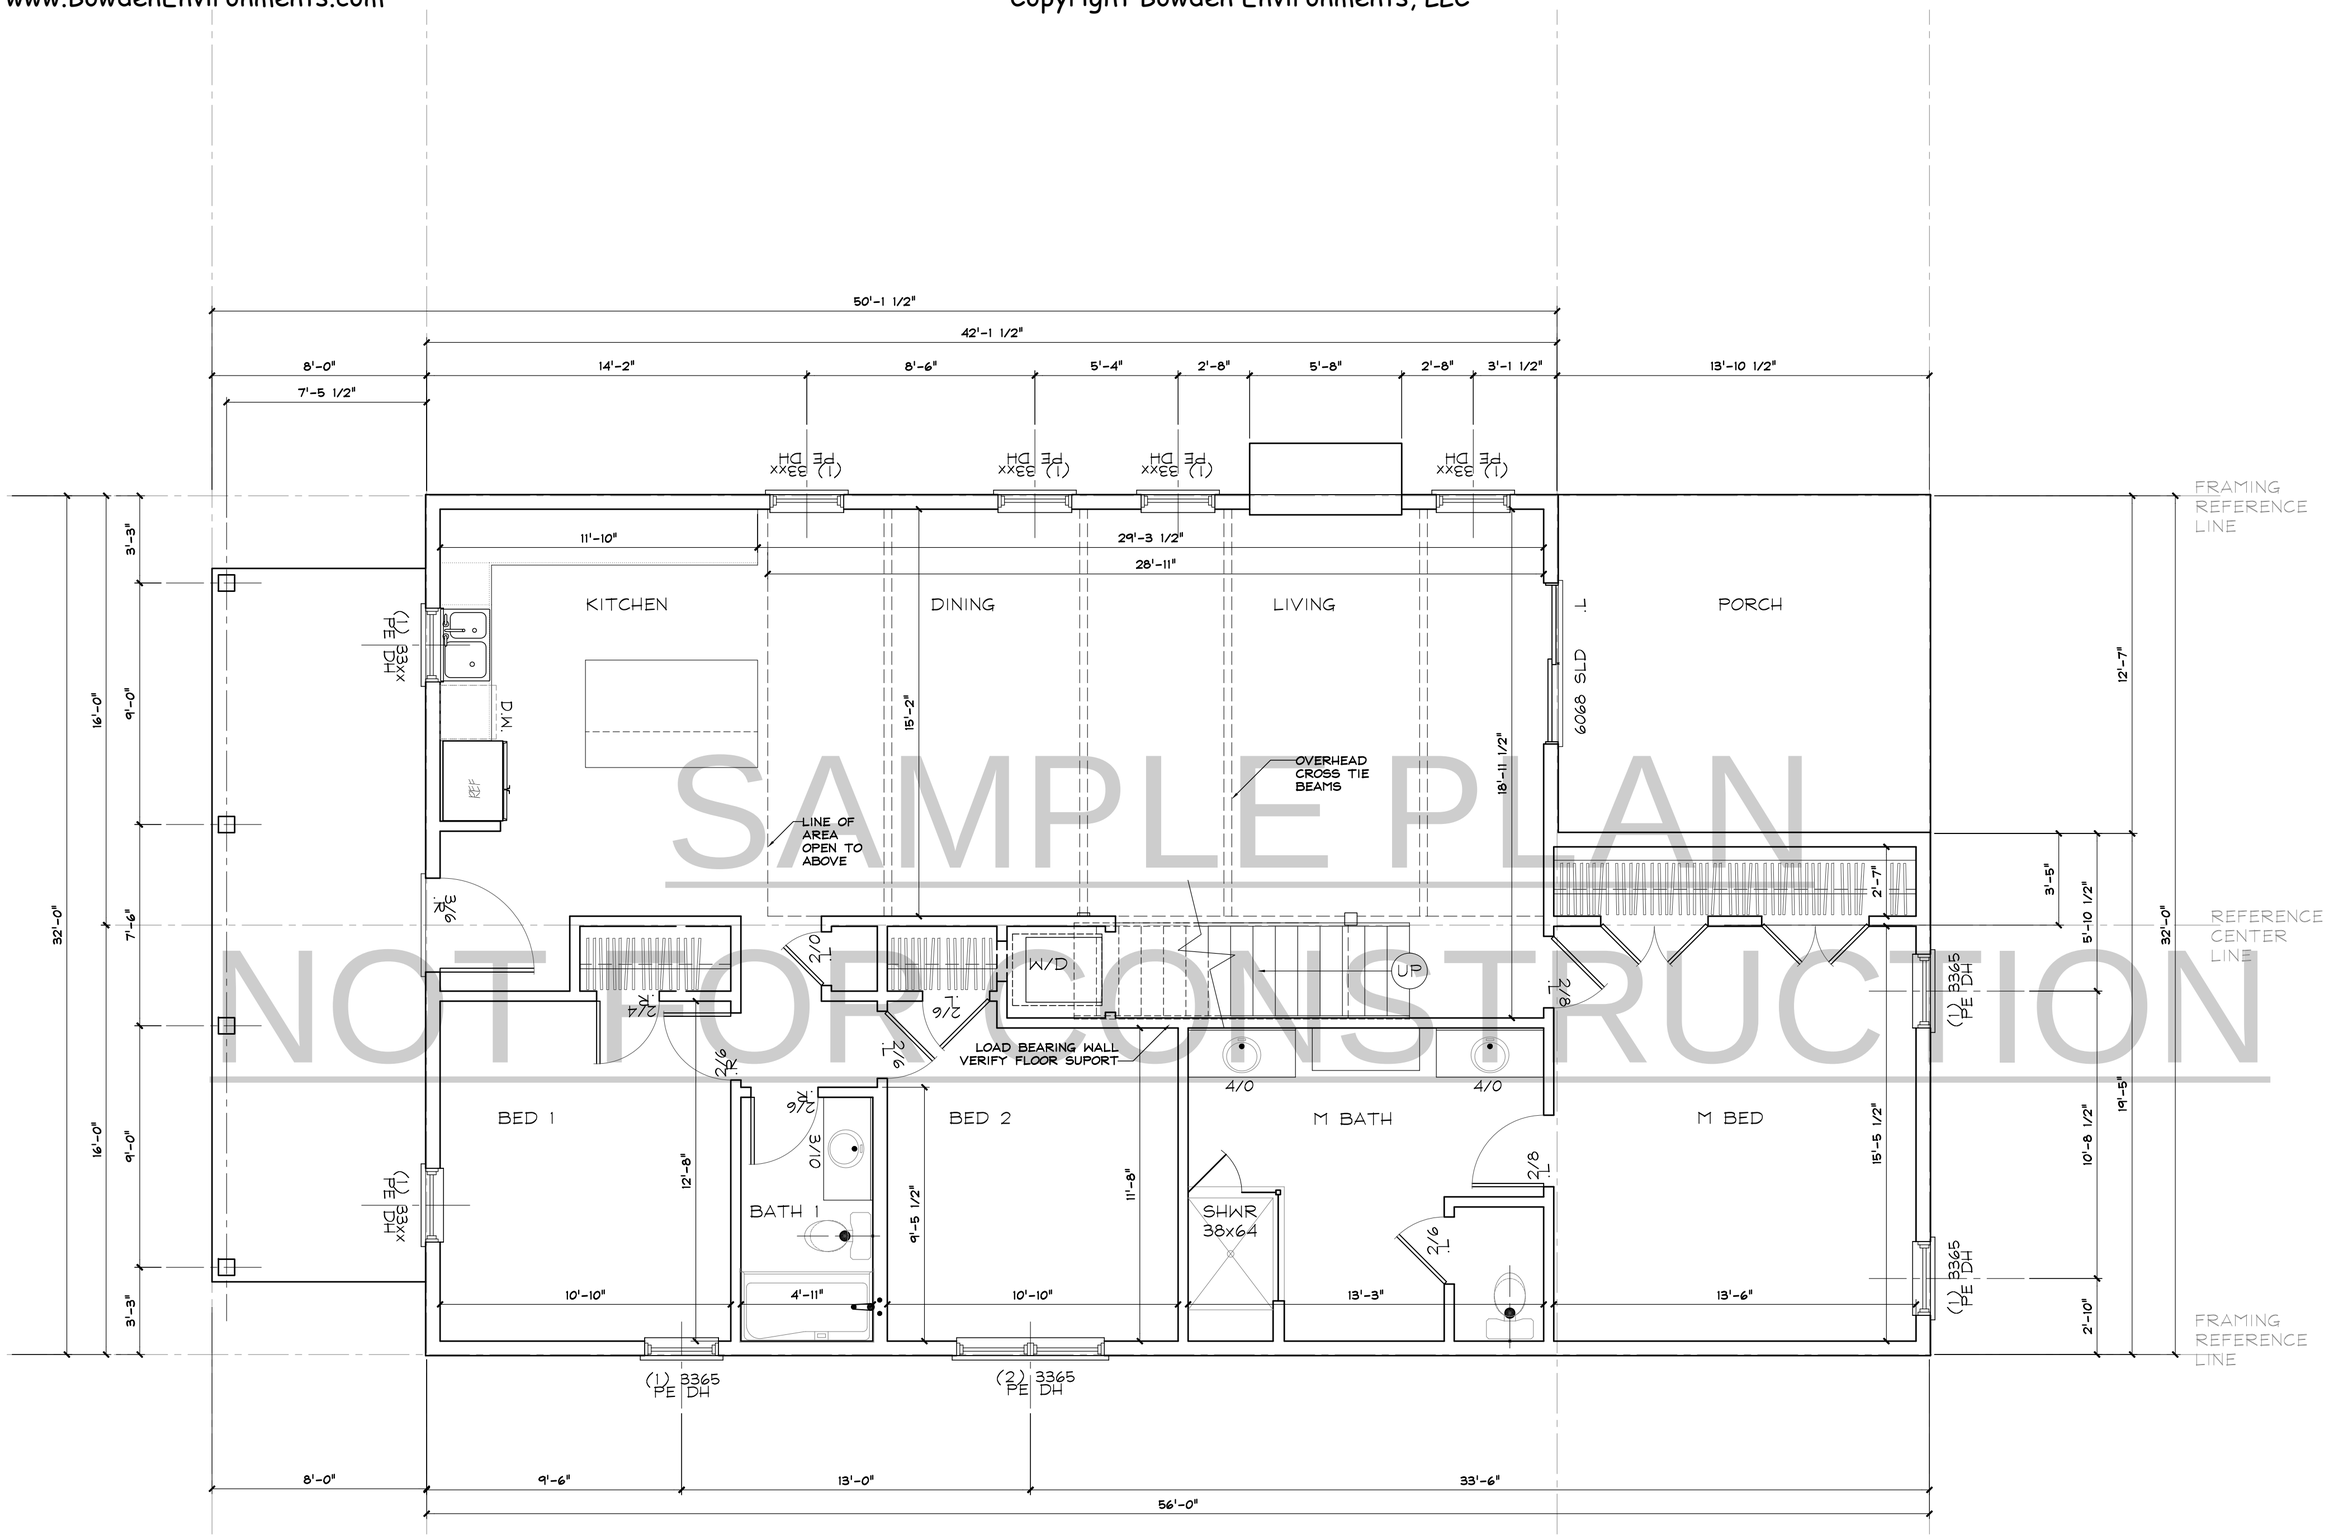

SAMPLE PLAN
NOT FOR CONSTRUCTION

WALL LINES REPRESENT OUTWARD SURFACE OF SHEATHING: WALLS DRAWN AS STUDS + $\frac{1}{2}$"OSB = $\frac{1}{2}$" SHEETROCK TYP.

1st FLOOR PLAN

SAMPLE PLAN
NOT FOR CONSTRUCTION

THIS PLAN MAY BE PURCHASED FOR CONSTRUCTION

CONTACT BOWDEN ENVIRONMENTS TO PURCHASE

www.BowdenEnvironments.com
Bowden environments

DATE	DESCRIPTION	REV. #	OK BY:
30	30	30	.
30	30	30	.
30	30	30	.
30	30	30	.
30	30	30	.
30	30	30	.
30	30	30	.
30	30	30	.

FIRST FLOOR PLAN

© Bowden Environments – 2018

DRAWN BY: KB
30 KB

JOB # 21

PLAN # COT 4

30 12/8/2018

SCALE AS NOTED

SHEET c A1-1

Copyright Bowden Environments, LLC

WALL LINES REPRESENT OUTWARD SURFACE OF SHEATHING: WALLS DRAWN AS STUDS + $\frac{1}{2}$"OSB = $\frac{1}{2}$" SHEETROCK TYP.

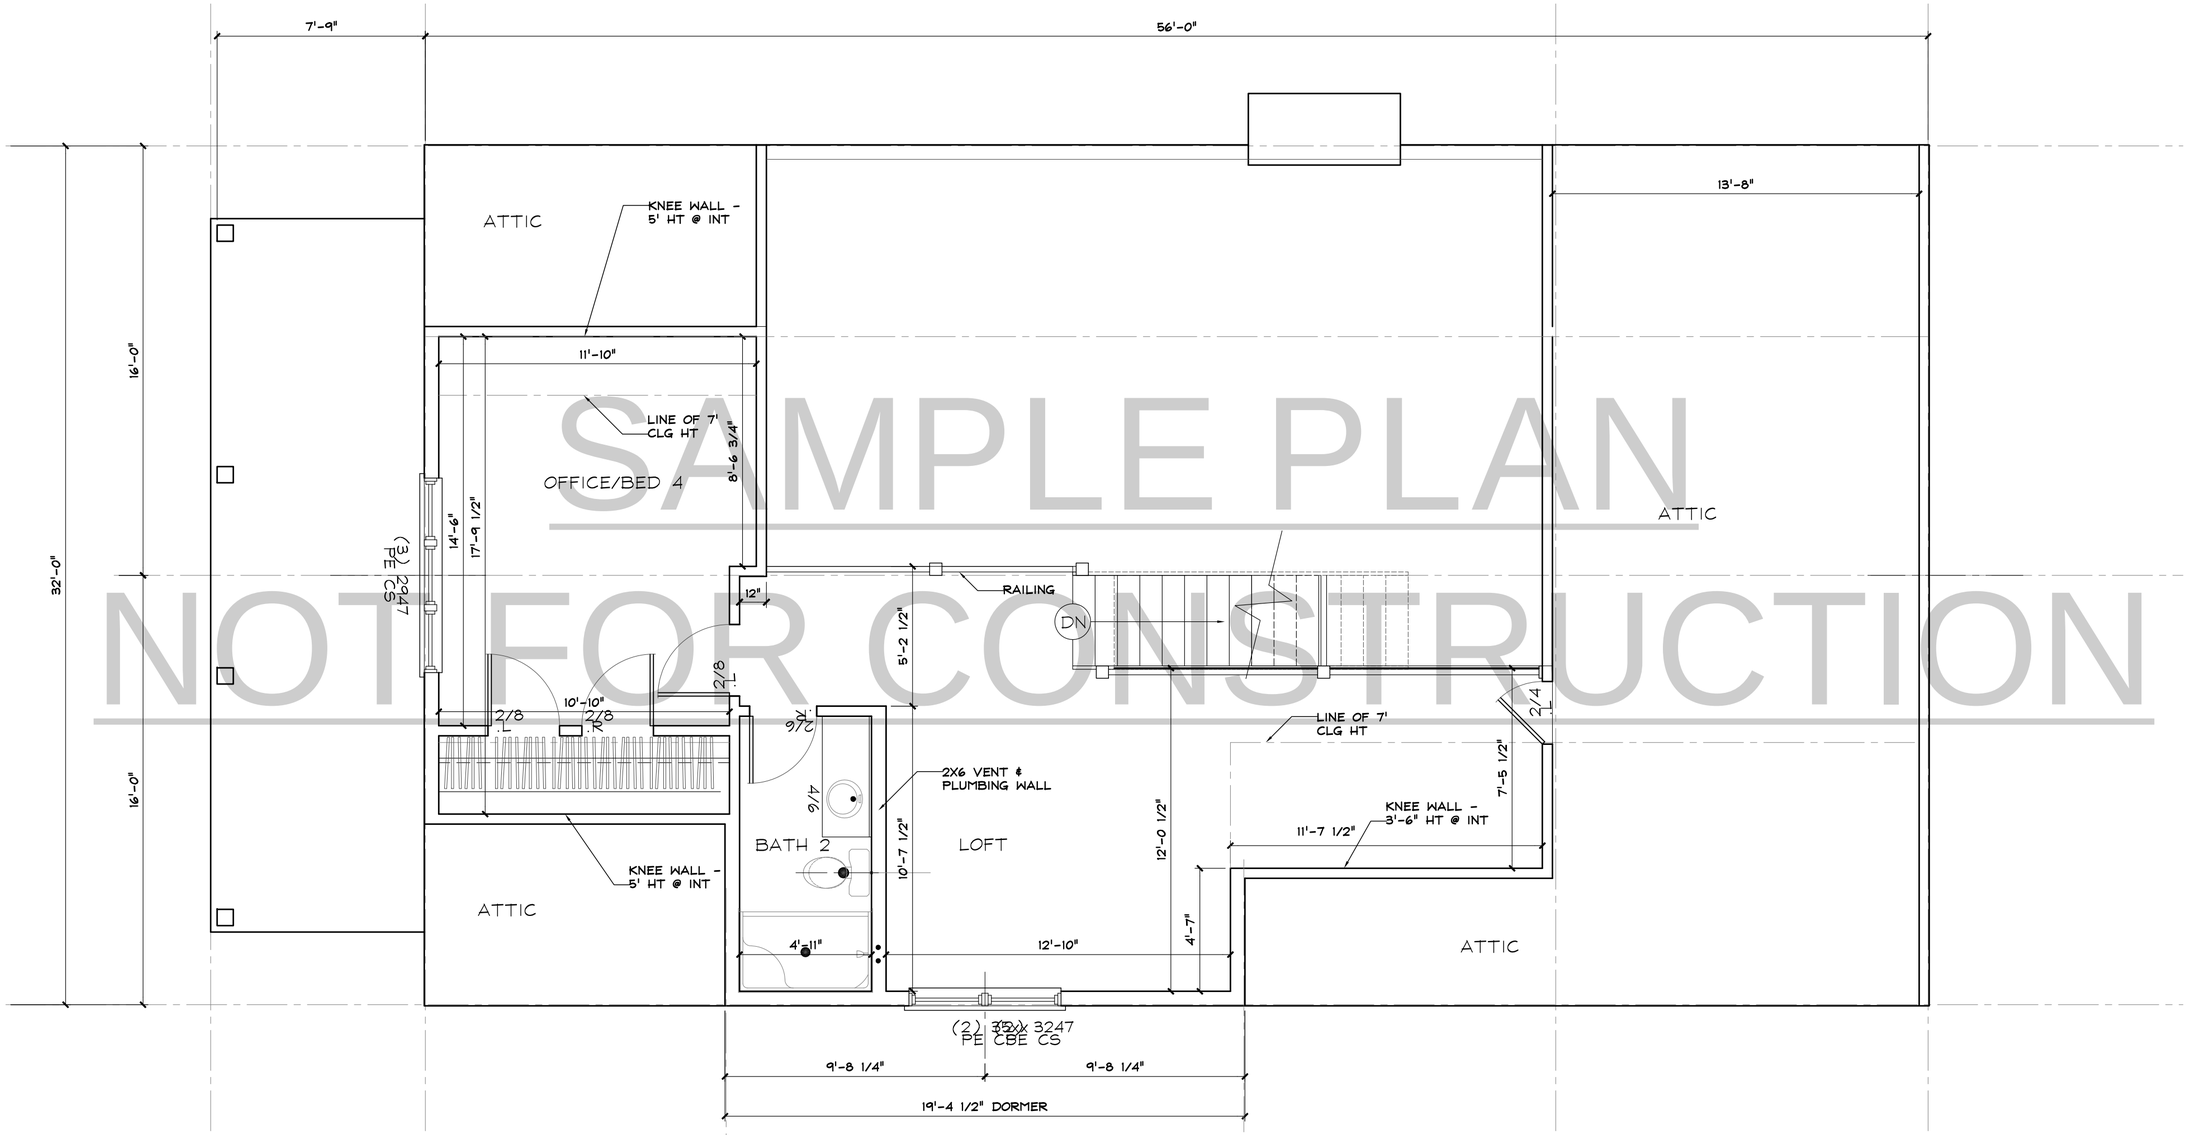

SAMPLE PLAN
NOT FOR CONSTRUCTION

2nd FLOOR PLAN

SAMPLE PLAN
NOT FOR CONSTRUCTION

THIS PLAN MAY BE PURCHASED FOR CONSTRUCTION

CONTACT BOWDEN ENVIRONMENTS TO PURCHASE

www.BowdenEnvironments.com
Bowden environments

DATE	REV. #	DESCRIPTION	CK BY
	30	30	30
	30	30	30
	30	30	30
	30	30	30
	30	30	30
	30	30	30
	30	30	30

SECOND FLOOR PLAN

© Bowden Environments - 2018

DRAWN BY: KB
30 KB

JOB #

PLAN #
COT 4

30
11/25/2018

SCALE
AS NOTED

SHEET
c A1-2

Copyright Bowden Environments, LLC

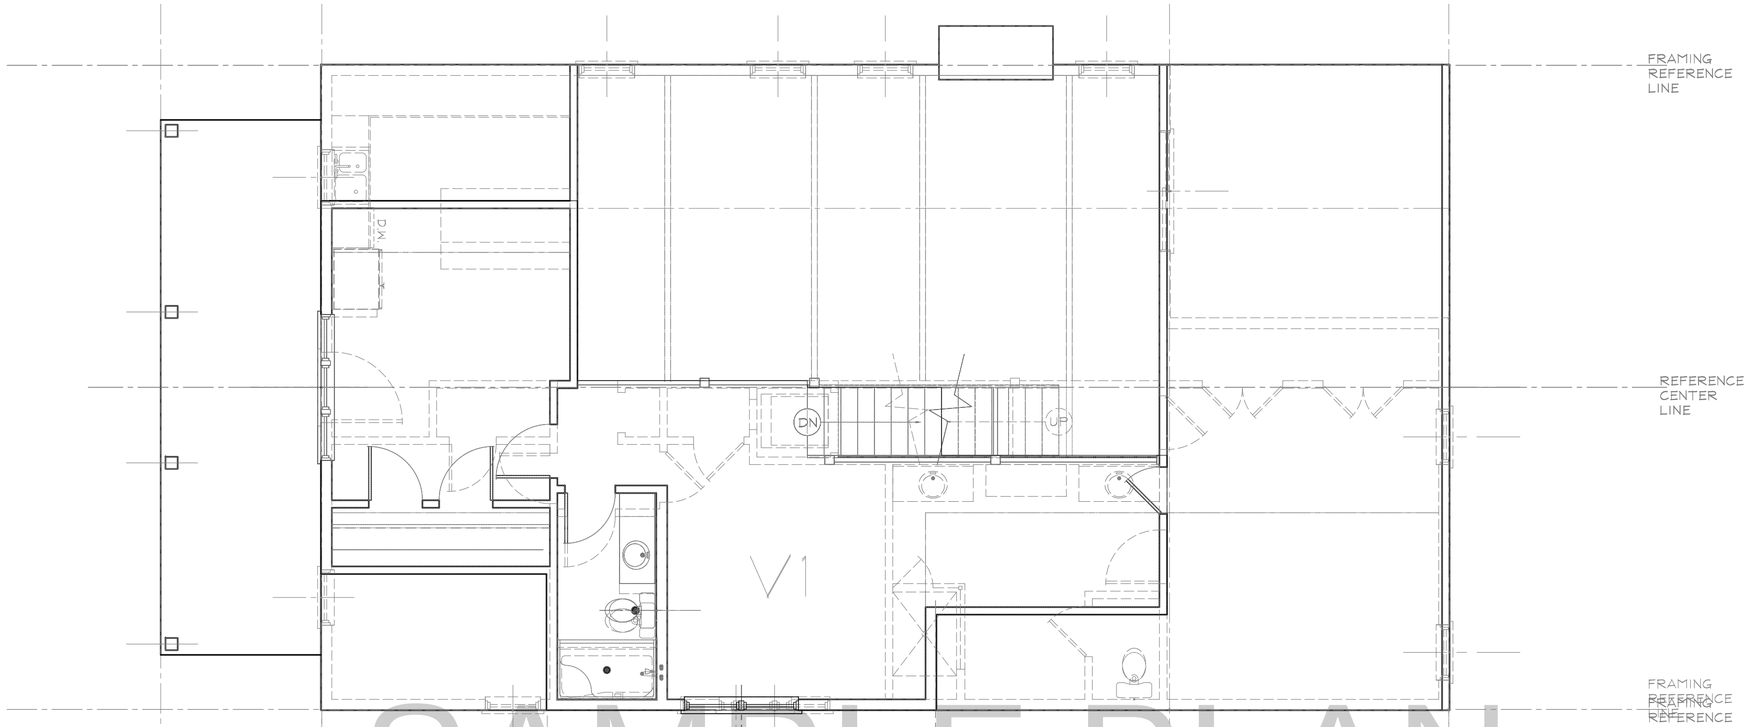

2nd FLOOR PLAN w/ REFERENCE PLANS
3/16"=1'-0"

SAMPLE PLAN

NOT FOR CONSTRUCTION

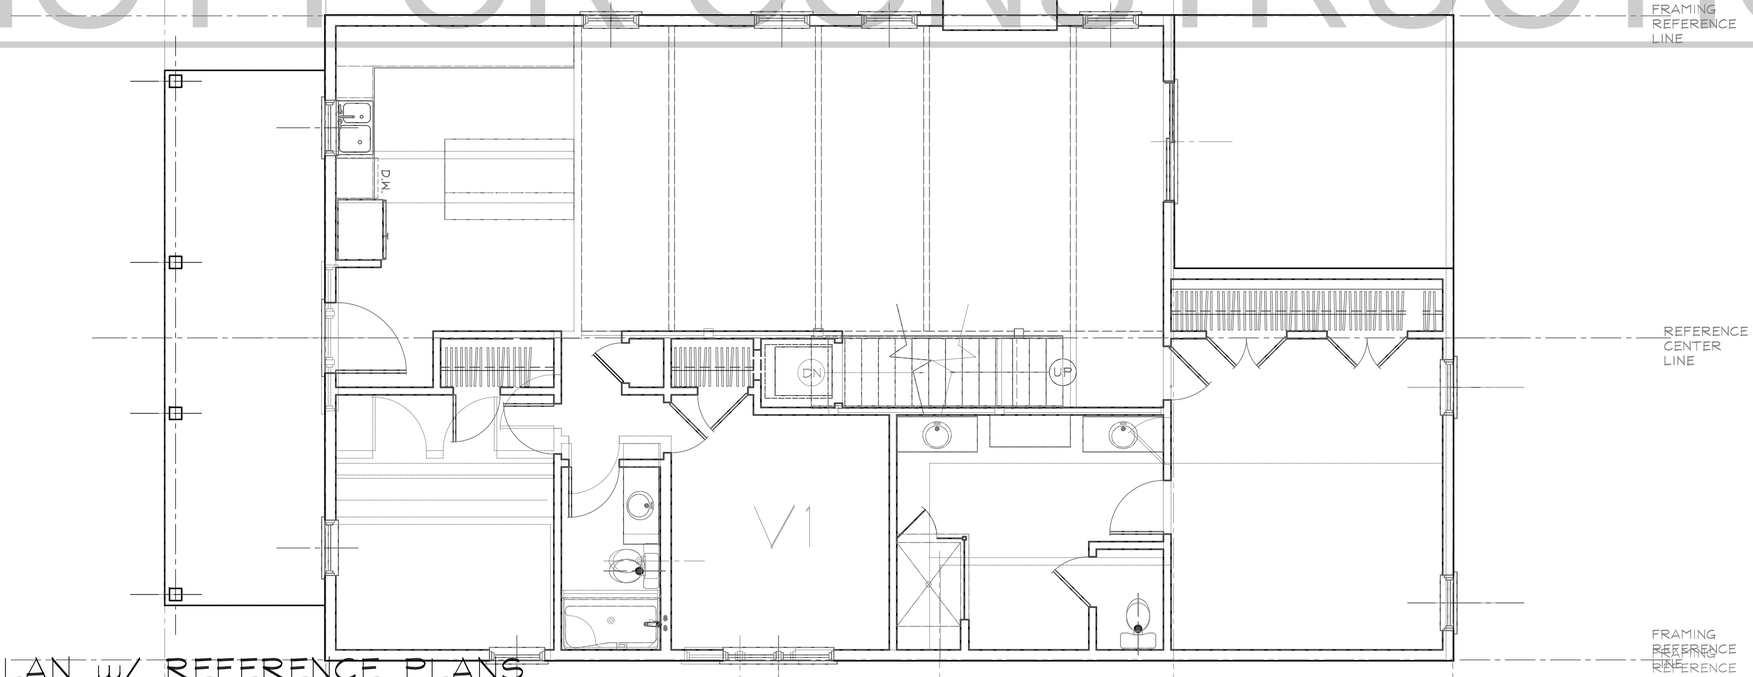

1st FLOOR PLAN w/ REFERENCE PLANS
3/16"=1'-0"

SAMPLE PLAN
NOT FOR CONSTRUCTION

THIS PLAN MAY BE PURCHASED
FOR CONSTRUCTION

CONTACT BOWDEN ENVIRONMENTS TO PURCHASE

www.BowdenEnvironments.com
Bowden environments

CK BY	REV. #	DESCRIPTION	DATE
			30

FLOOR PLAN w/ REF PLANS

© Bowden Environments – 2018

DRAWN BY: KB
30 KB

JOB # 70

PLAN # COT 4

30 12/8/2018

SCALE AS NOTED

SHEET c A1-3

www.BowdenEnvironments.com
Copyright Bowden Environments, LLC

2nd FL REF PLAN
1/4"=1'-0"

FRONT ELEVATION
1/4"=1'-0"

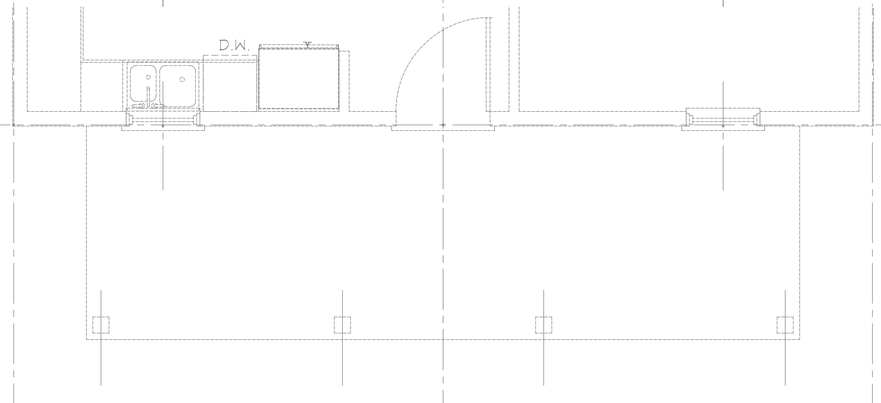

1st FL REF PLAN
1/4"=1'-0"

SAMPLE PLAN
NOT FOR CONSTRUCTION

SAMPLE PLAN
NOT FOR CONSTRUCTION

THIS PLAN MAY BE PURCHASED
FOR CONSTRUCTION

CONTACT BOWDEN ENVIRONMENTS TO PURCHASE

www.BowdenEnvironments.com
Bowden environments

DATE	DESCRIPTION	REV. #	CK. BY:
30	30	30	30
30	30	30	30
30	30	30	30
30	30	30	30
30	30	30	30
30	30	30	30

FRONT ELEVATION

© Bowden Environments - 2018

DRAWN BY: KB
30 KB
JOB # 70
PLAN # COT 4
30 12/8/2018
SCALE AS NOTED
SHEET c A2-1

www.BowdenEnvironments.com
Copyright Bowden Environments, LLC

2nd FL REF PLAN
1/4"=1'-0"

FL 2 WINDOW HDR

FL 2: TOP OF SUBFL

FL 1 WINDOW HDR

FL 1: TOP OF SUBFL
TOP OF FOUNDATION

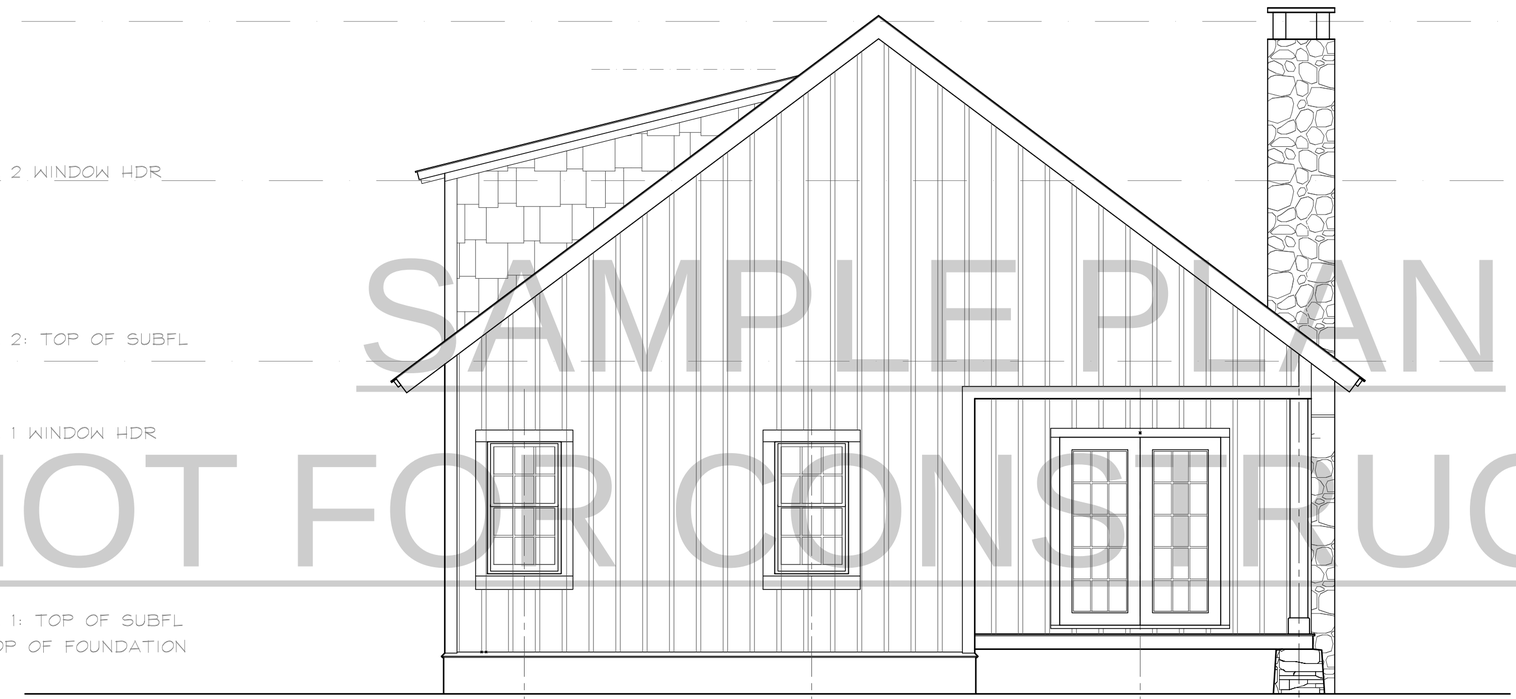

SAMPLE PLAN
NOT FOR CONSTRUCTION

REAR ELEVATION
1/4"=1'-0"

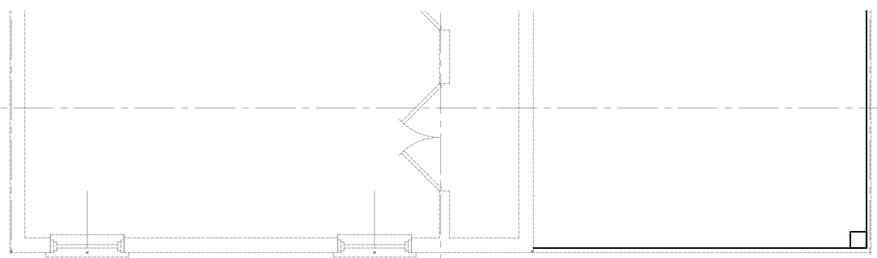

1st FL REF PLAN
1/4"=1'-0"

SAMPLE PLAN
NOT FOR CONSTRUCTION

THIS PLAN MAY BE PURCHASED
FOR CONSTRUCTION

CONTACT BOWDEN ENVIRONMENTS TO PURCHASE

www.BowdenEnvironments.com
bowden environments

NO.	DESCRIPTION	DATE
30	30	30
30	30	30
30	30	30
30	30	30
30	30	30
30	30	30
30	30	30

CK. BY:

REAR ELEVATION

© Bowden Environments - 2018

DRAWN BY: KB
30 KB

JOB # 70

PLAN # COT 4

30 12/8/2018

SCALE AS NOTED

SHEET c A2-2

www.BowdenEnvironments.com
Copyright Bowden Environments, LLC

FRAMING REFERENCE LINE

2nd FL REF PLAN
1/4"=1'-0"

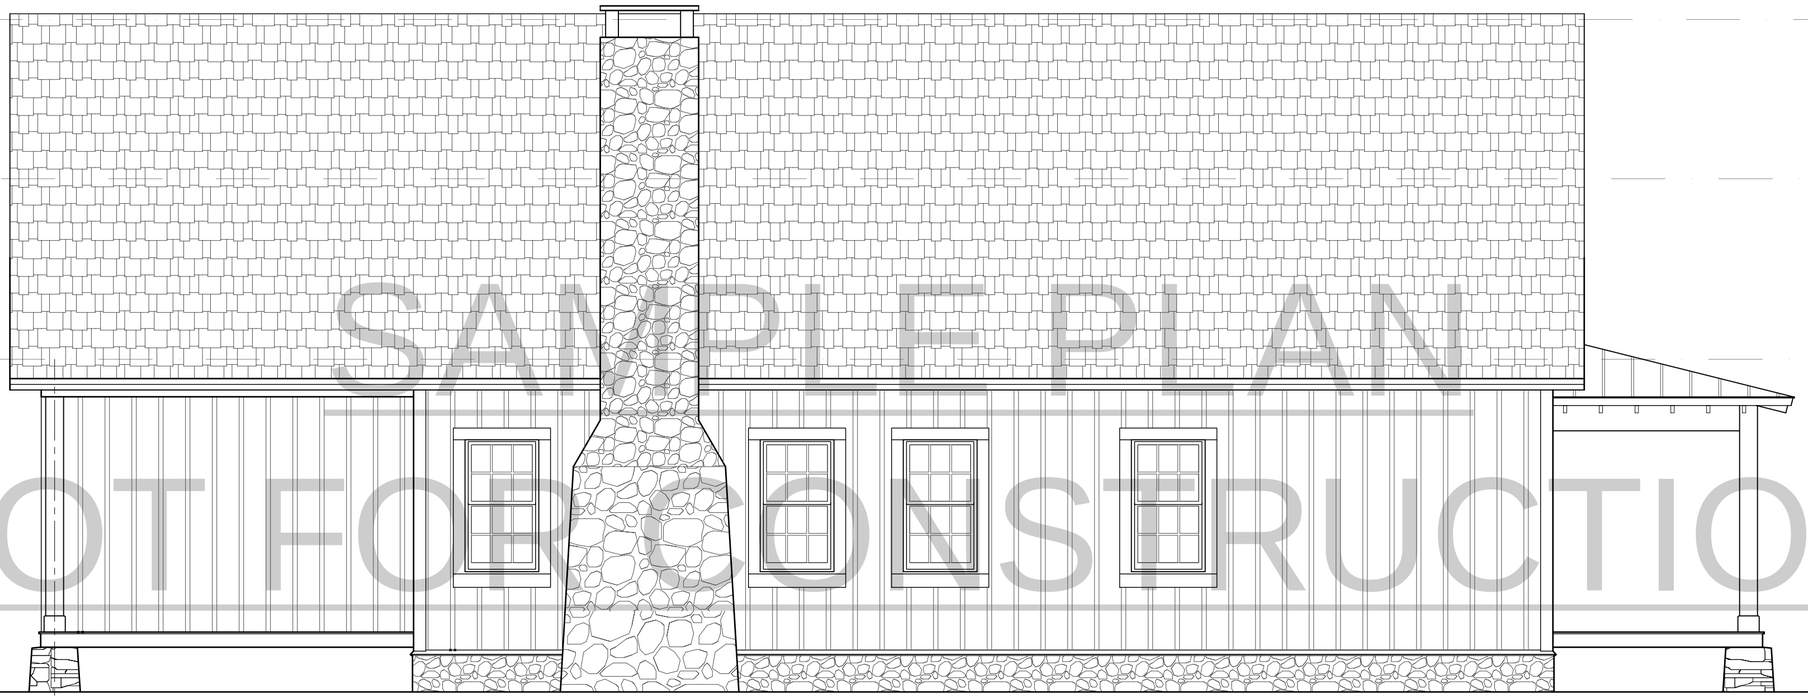

SAMPLE PLAN
NOT FOR CONSTRUCTION

LEFT ELEVATION
1/4"=1'-0"

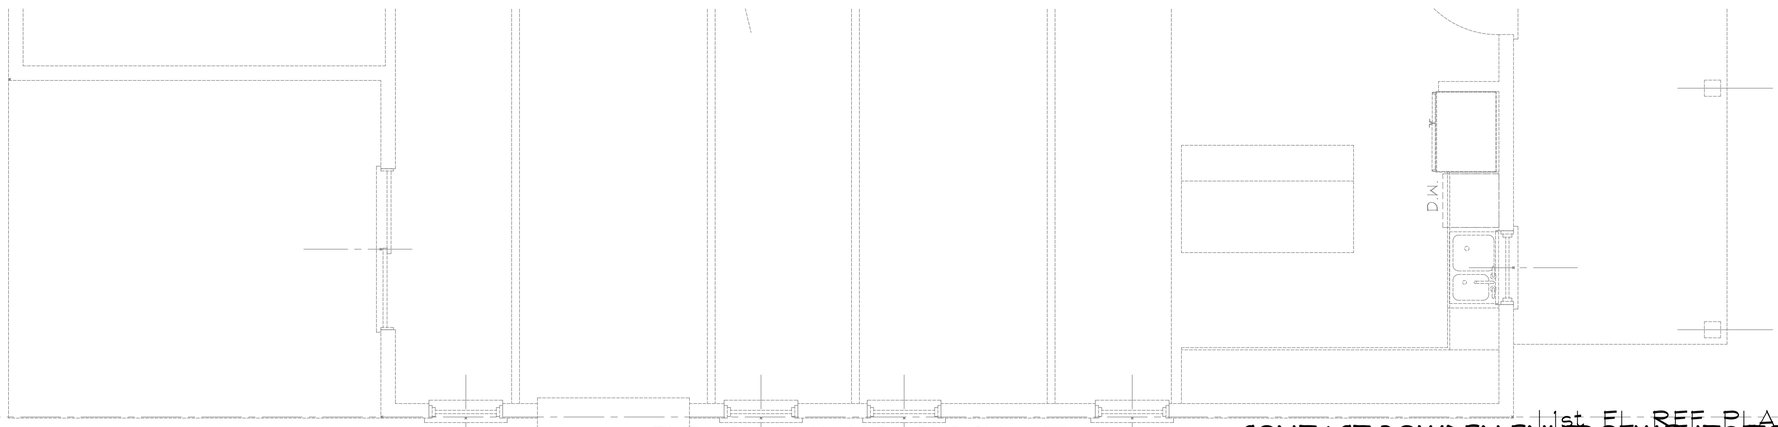

1st FL REF PLAN
1/4"=1'-0"

FRAMING REFERENCE LINE

SAMPLE PLAN
NOT FOR CONSTRUCTION

THIS PLAN MAY BE PURCHASED FOR CONSTRUCTION

CONTACT BOWDEN ENVIRONMENTS TO PURCHASE

www.BowdenEnvironments.com
bowden environments BE

DESCRIPTION	REV. #	BY	DATE
	30	.	30
	30	.	30
	30	.	30
	30	.	30
	30	.	30
	30	.	30
	30	.	30

LEFT ELEVATION

© Bowden Environments - 2018

DRAWN BY: KB
30 KB

JOB # 70

PLAN # COT 4

30 12/8/2018

SCALE AS NOTED

SHEET c A2-3

www.BowdenEnvironments.com
Copyright Bowden Environments, LLC

LINE

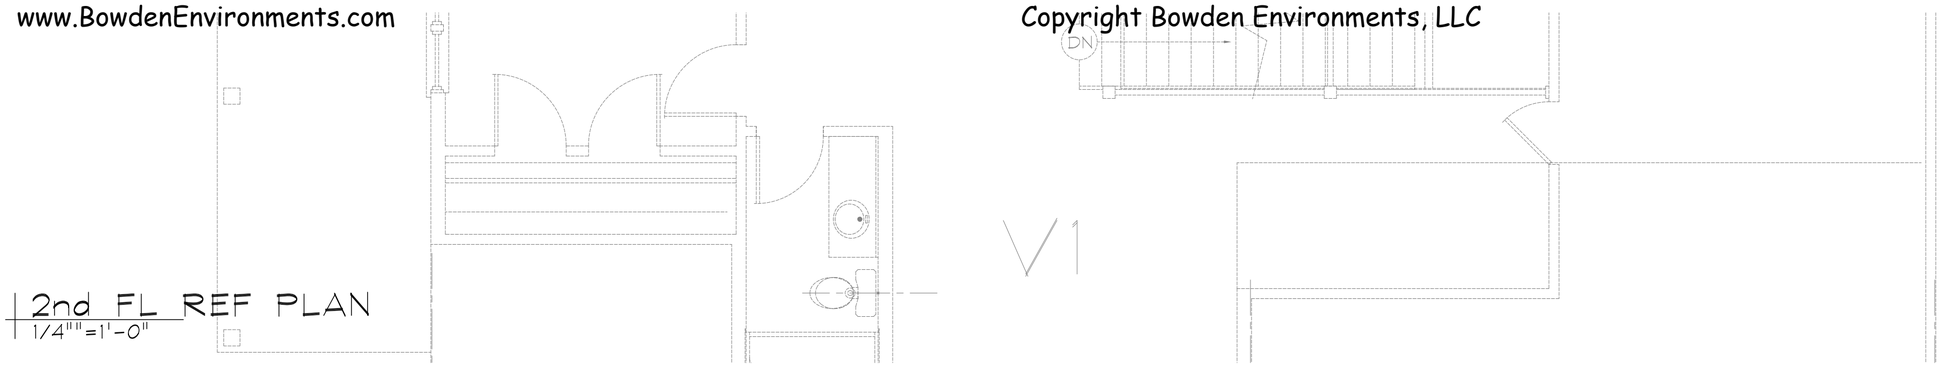

2nd FL REF PLAN
1/4""=1'-0"

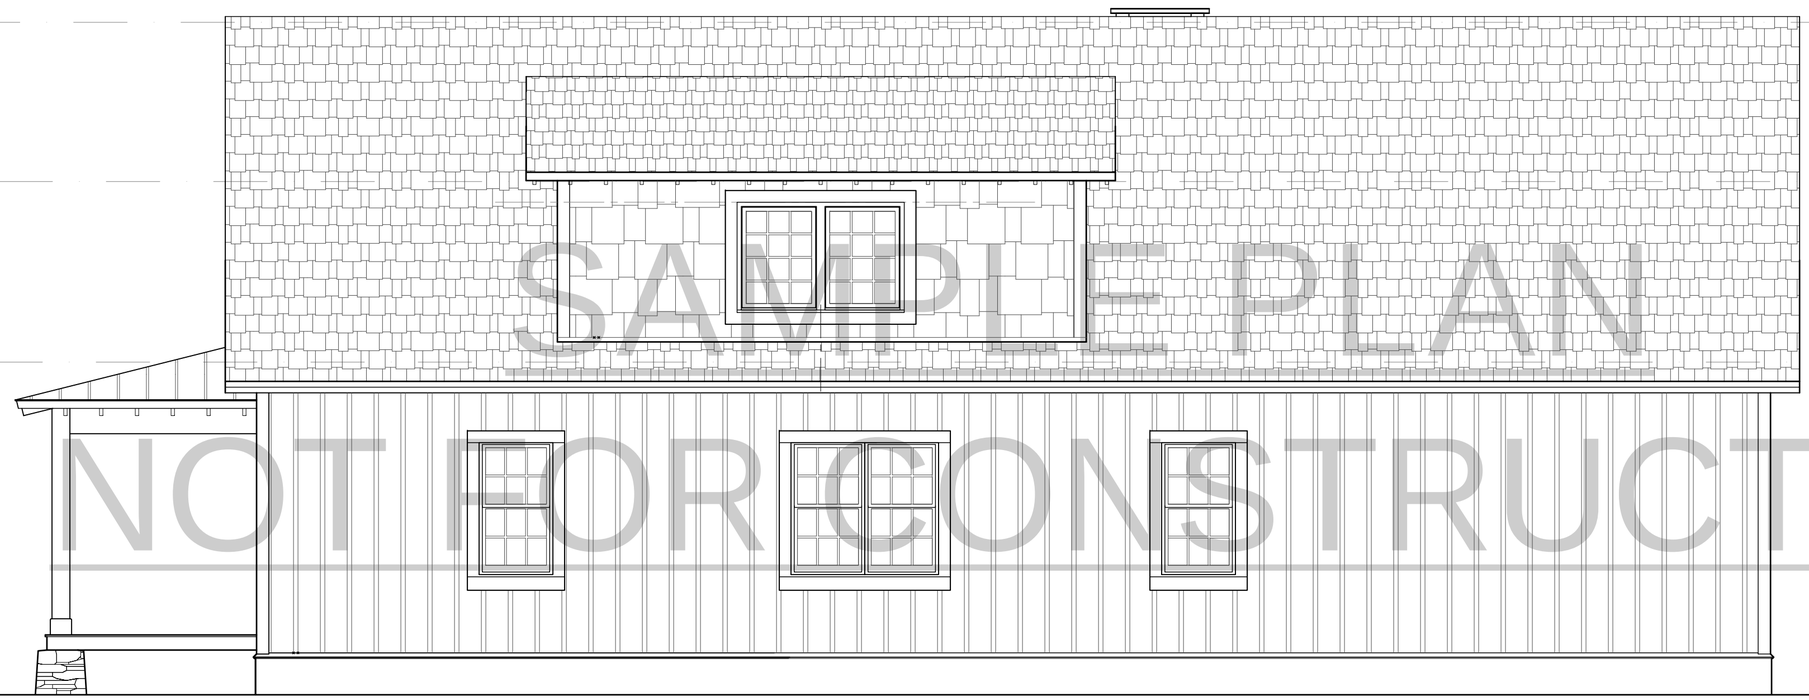

SAMPLE PLAN
NOT FOR CONSTRUCTION

RIGHT ELEVATION
1/4""=1'-0"

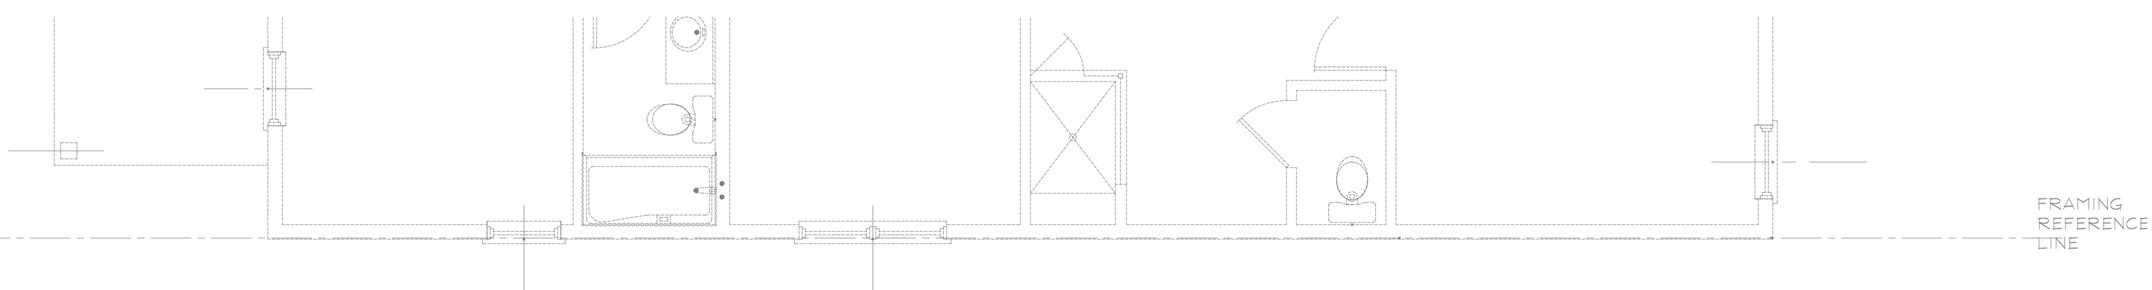

1st FL REF PLAN
1/4""=1'-0"

SAMPLE PLAN
NOT FOR CONSTRUCTION

THIS PLAN MAY BE PURCHASED
FOR CONSTRUCTION

CONTACT BOWDEN ENVIRONMENTS TO PURCHASE

www.BowdenEnvironments.com
bowden environments BE

DATE	DESCRIPTION	REV. #	ON DR.
30	30	30	-
30	30	30	-
30	30	30	-
30	30	30	-
30	30	30	-
30	30	30	-
30	30	30	-

RIGHT ELEVATION

© Bowden Environments - 2018

DRAWN BY: KB
30 KB
JOB # 70
PLAN # COT 4
30 12/8/2018
SCALE AS NOTED
SHEET c A2-4

Copyright Bowden Environments, LLC

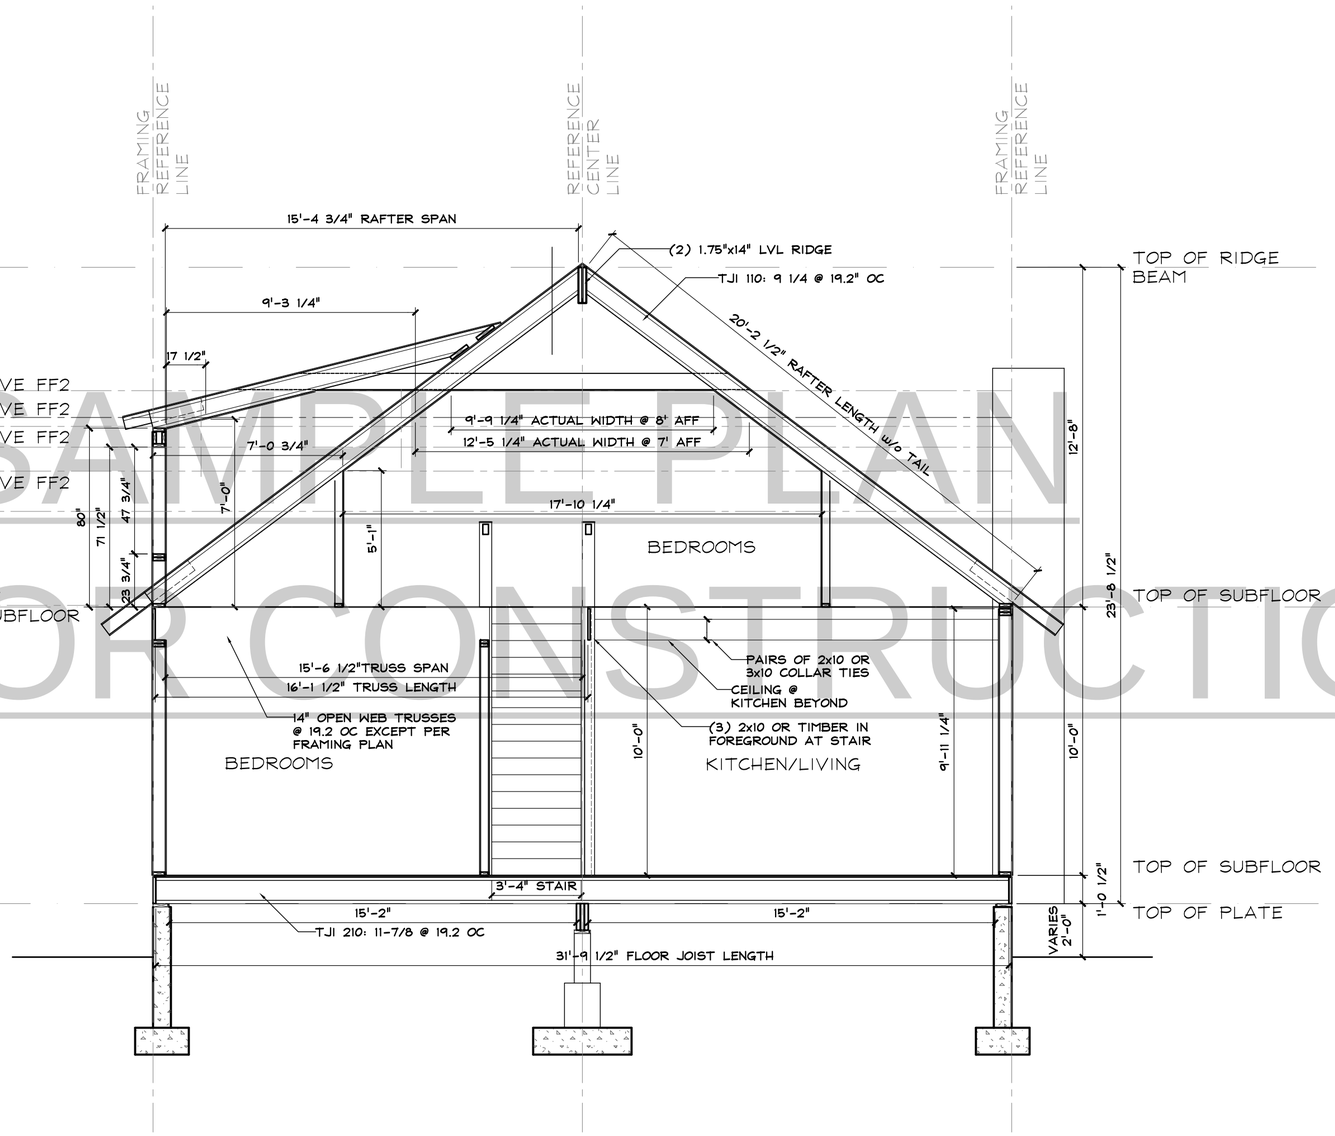

SAMPLE PLAN
NOT FOR CONSTRUCTION

SECTION 1
1/4"=1'-0"

SECTIONS SHOWN WITHOUT FIREPLACE AND CHIMNEY. CONTRACTOR TO INCORPORATE CHIMNEY AND FIREPLACE PER PRODUCTS CHOSEN.

NOTE: ALL WOOD STRUCTURAL FRAMING (TJI, LVL, TRUSSES) SIZED BY USING MANUFACTUREER CHARTS AND SOFTWARE FOR DESIGN SIZE PRURPOSES. aLL STRUCTURAL COMPONENTS TO BE VERIFIED/SIZED BY QUALIFIED ENGINEER TO BE PERFECTLY SAFE AND RELIABLE.

SAMPLE PLAN
NOT FOR CONSTRUCTION

THIS PLAN MAY BE PURCHASED FOR CONSTRUCTION

CONTACT BOWDEN ENVIRONMENTS TO PURCHASE

www.BowdenEnvironments.com
Bowden environments

DATE	REV. #	DESCRIPTION	CK BY
30	30	30	30
30	30	30	30
30	30	30	30
30	30	30	30
30	30	30	30
30	30	30	30
30	30	30	30
30	30	30	30

PRIMARY BUILDING SECTIONS

© Bowden Environments - 2018

DRAWN BY: KB
30 KB

JOB # 21

PLAN # 17219A

30 07/02/2018

SCALE AS NOTED

SHEET c A3-1

www.BowdenEnvironments.com
Copyright Bowden Environments, LLC

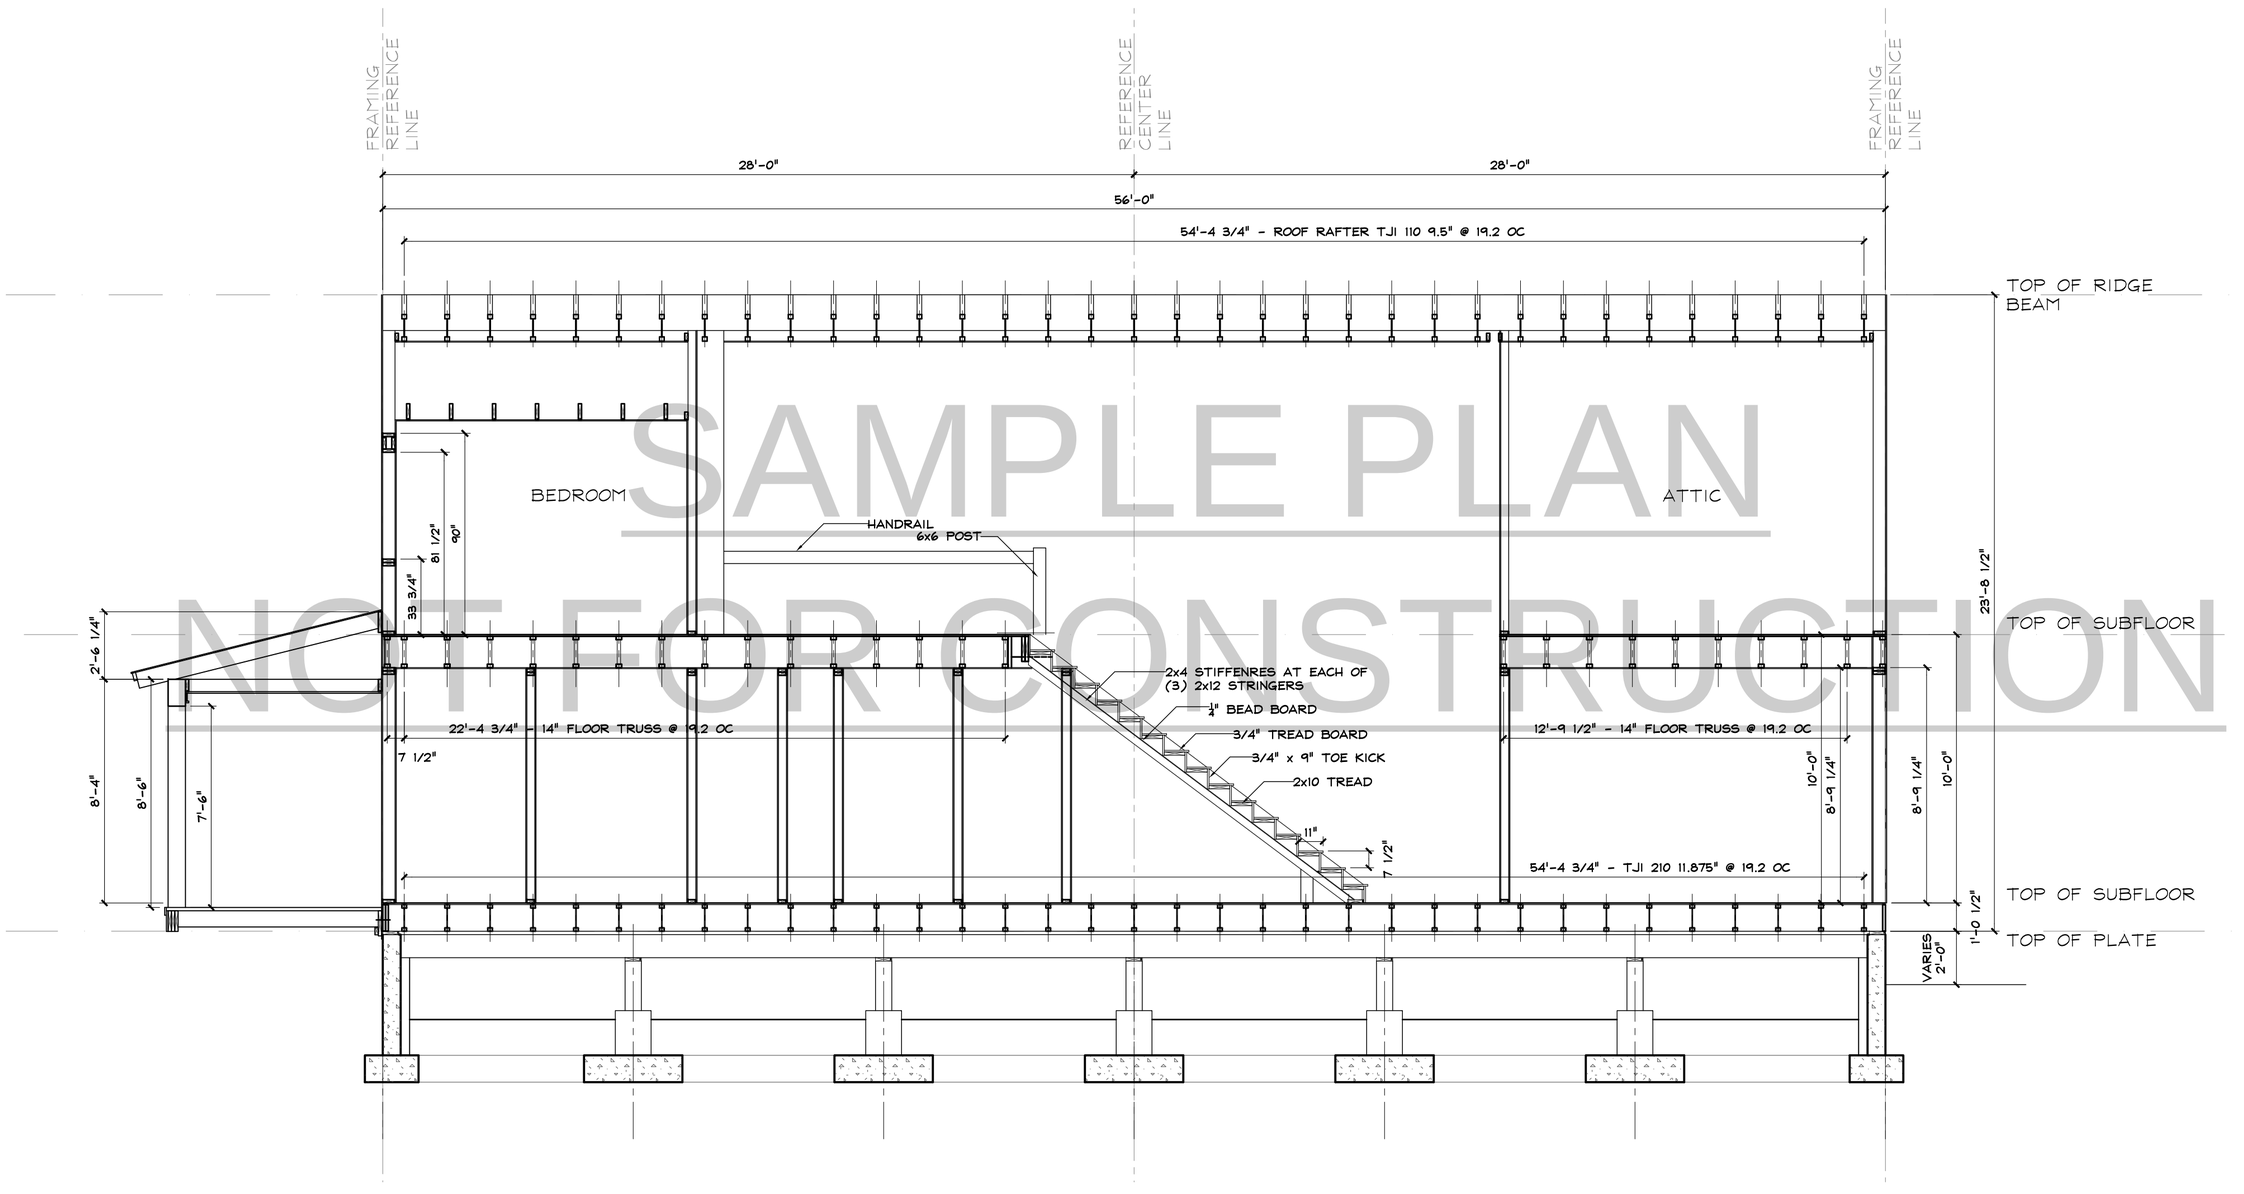

SAMPLE PLAN
NOT FOR CONSTRUCTION

NOTE: ALL WOOD STRUCTURAL FRAMING (TJI, LVL, TRUSSES) SIZED BY USING MANUFACTUREER CHARTS AND SOFTWARE FOR DESIGN SIZE PRURPOSES. aLL STRUCTURAL COMPONENTS TO BE VERIFIED/SIZED BY QUALIFIED ENGINEER TO BE DEEMED SAFE AND RELIABLE.

SAMPLE PLAN
NOT FOR CONSTRUCTION
THIS PLAN MAY BE PURCHASED FOR CONSTRUCTION
CONTACT BOWDEN ENVIRONMENTS TO PURCHASE

www.BowdenEnvironments.com
Bowden environments
DATE
DESCRIPTION
REV. #
CK BY:
PRIMARY BUILDING SECTIONS
© Bowden Environments - 2018

DRAWN BY: KB
30 KB
JOB #
PLAN # COT 4
30 11/24/2018
SCALE AS NOTED
SHEET c A3-2

www.BowdenEnvironments.com

Copyright Bowden Environments, LLC

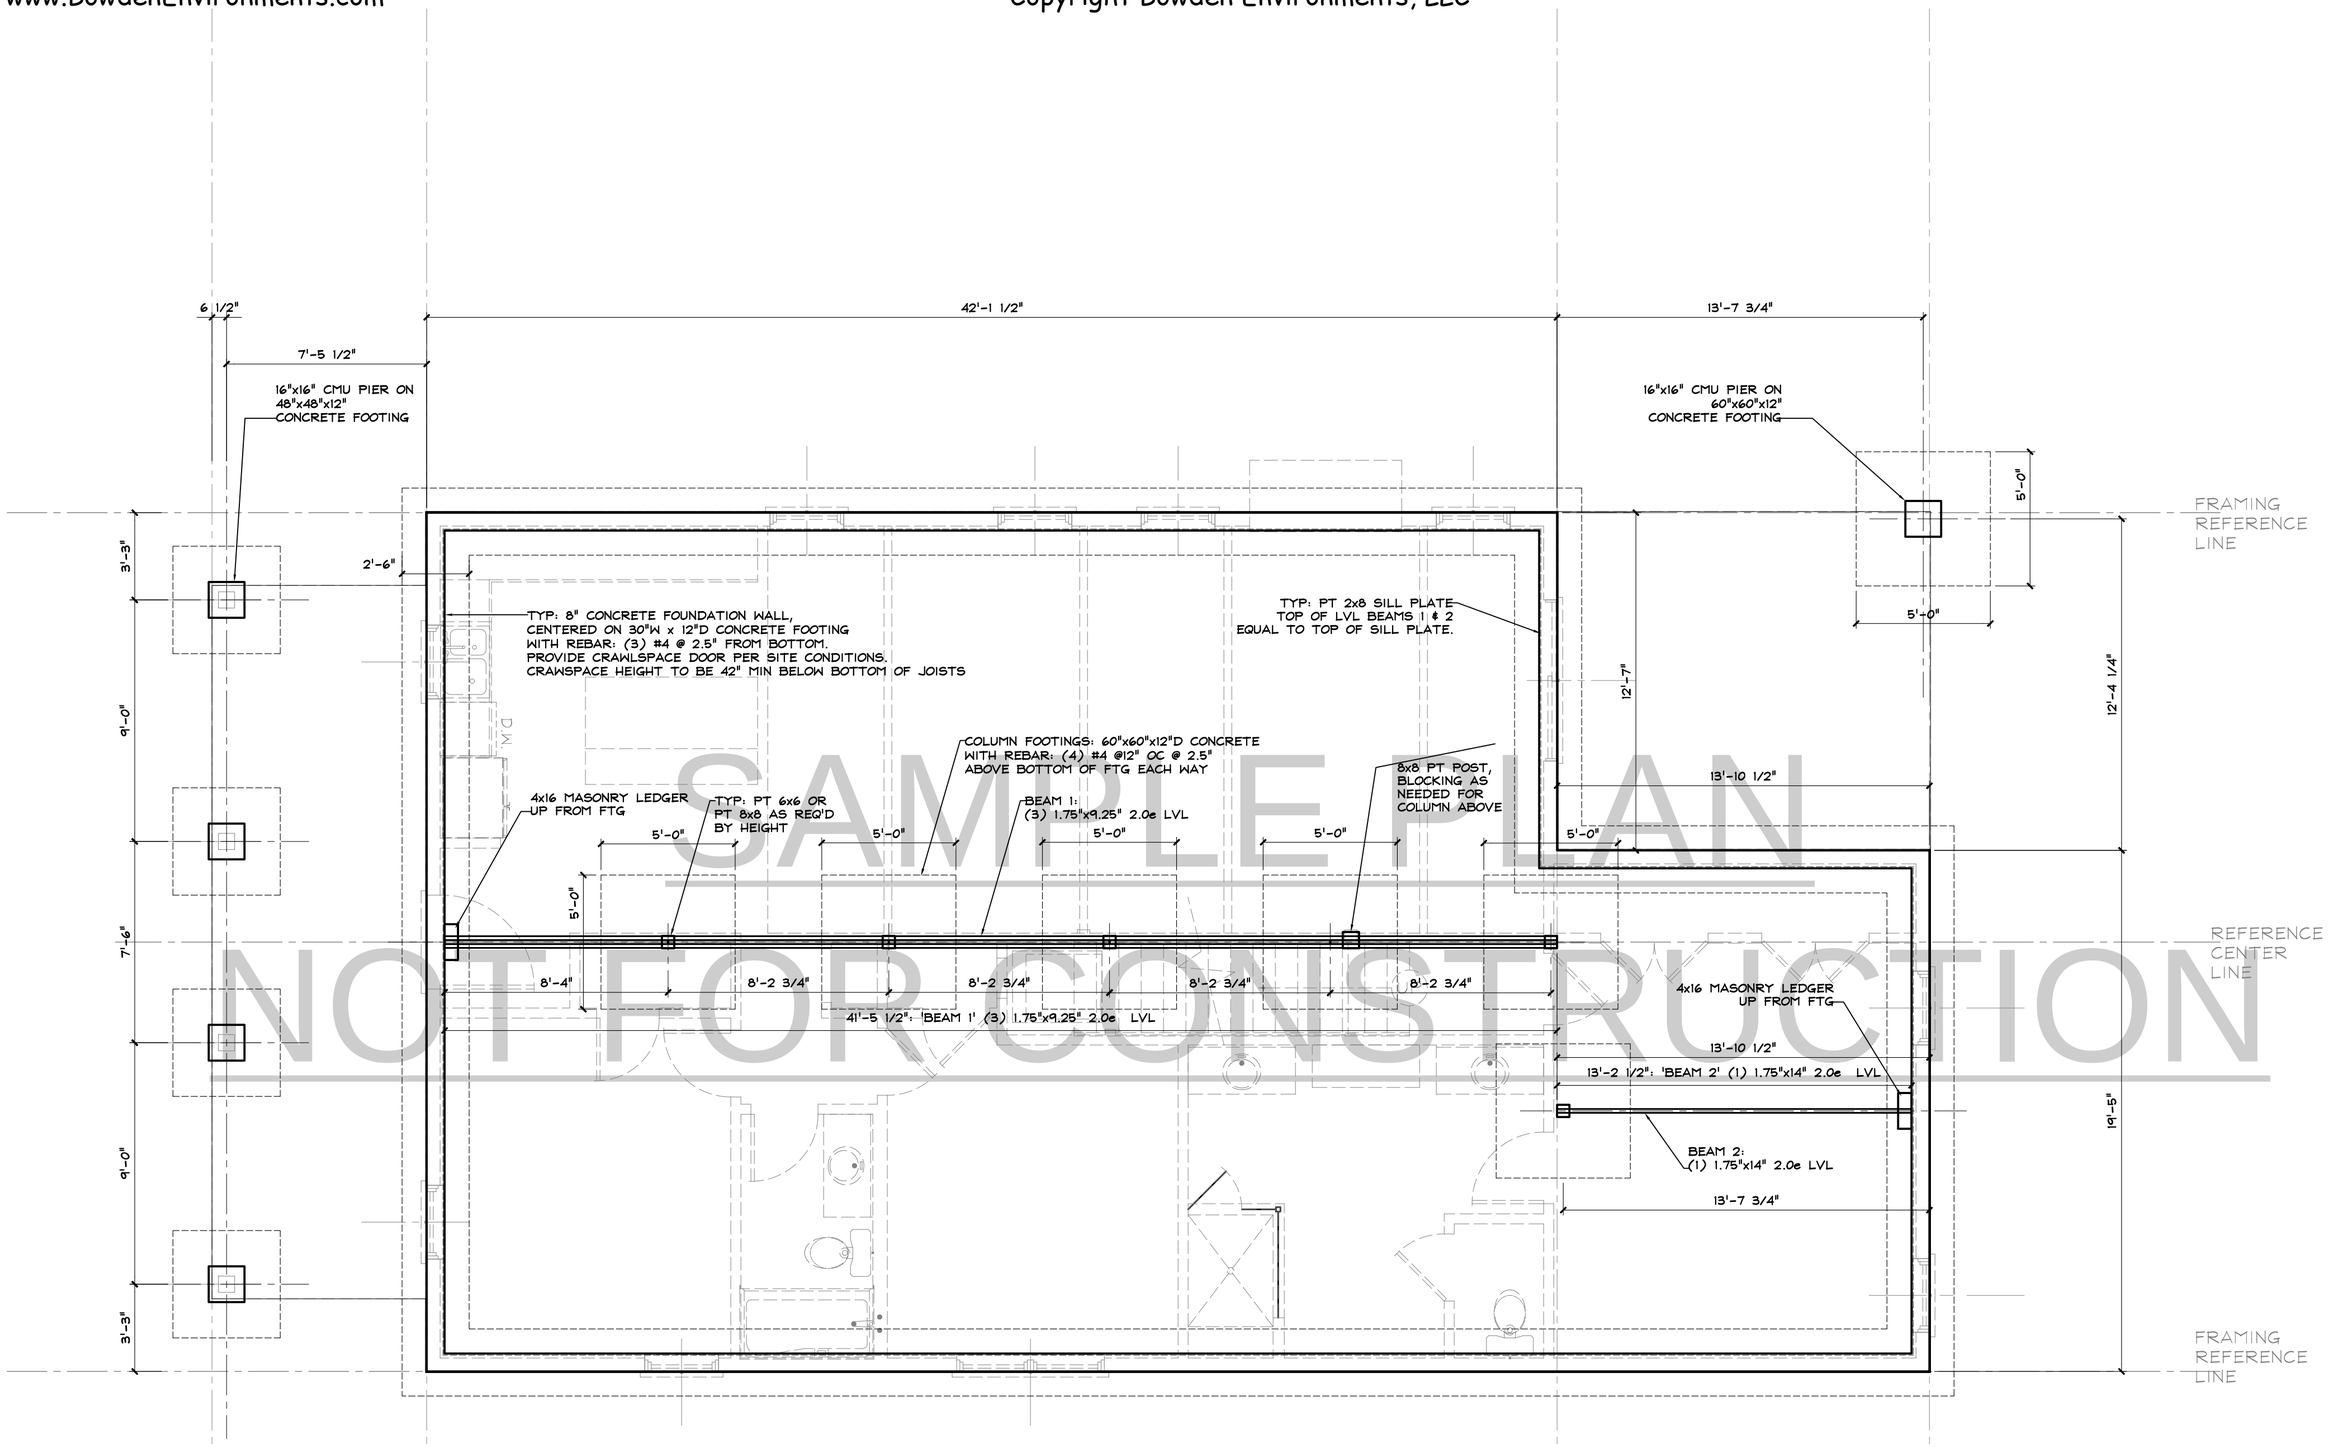

SAMPLE PLAN

NOT FOR CONSTRUCTION

NOTE: ALL WOOD STRUCTURAL FRAMING (TJI, LVL, TRUSSES) SIZED BY USING MANUFACTUREER CHARTS AND SOFTWARE FOR DESIGN SIZE PRURPOSES. aLL STRUCTURAL COMPONENTS TO BE VERIFIED/SIZED BY QUALIFIED ENGINEER TO BE DEEMED SAFE AND RELIABLE.

FOUNDATION PLAN

SAMPLE PLAN
NOT FOR CONSTRUCTION

THIS PLAN MAY BE PURCHASED FOR CONSTRUCTION

CONTACT BOWDEN ENVIRONMENTS TO PURCHASE

www.BowdenEnvironments.com
Bowden environments

DATE	DESCRIPTION	REV. #	OK BY:
30		30	.
30		30	.
30		30	.
30		30	.
30		30	.
30		30	.
30		30	.
30		30	.

FOUNDATION PLAN

© Bowden Environments – 2018

DRAWN BY: KB
30 KB

JOB # 70

PLAN # COT 4

30 12/8/2018

SCALE AS NOTED

SHEET c A3-2.0

www.BowdenEnvironments.com

Copyright Bowden Environments, LLC

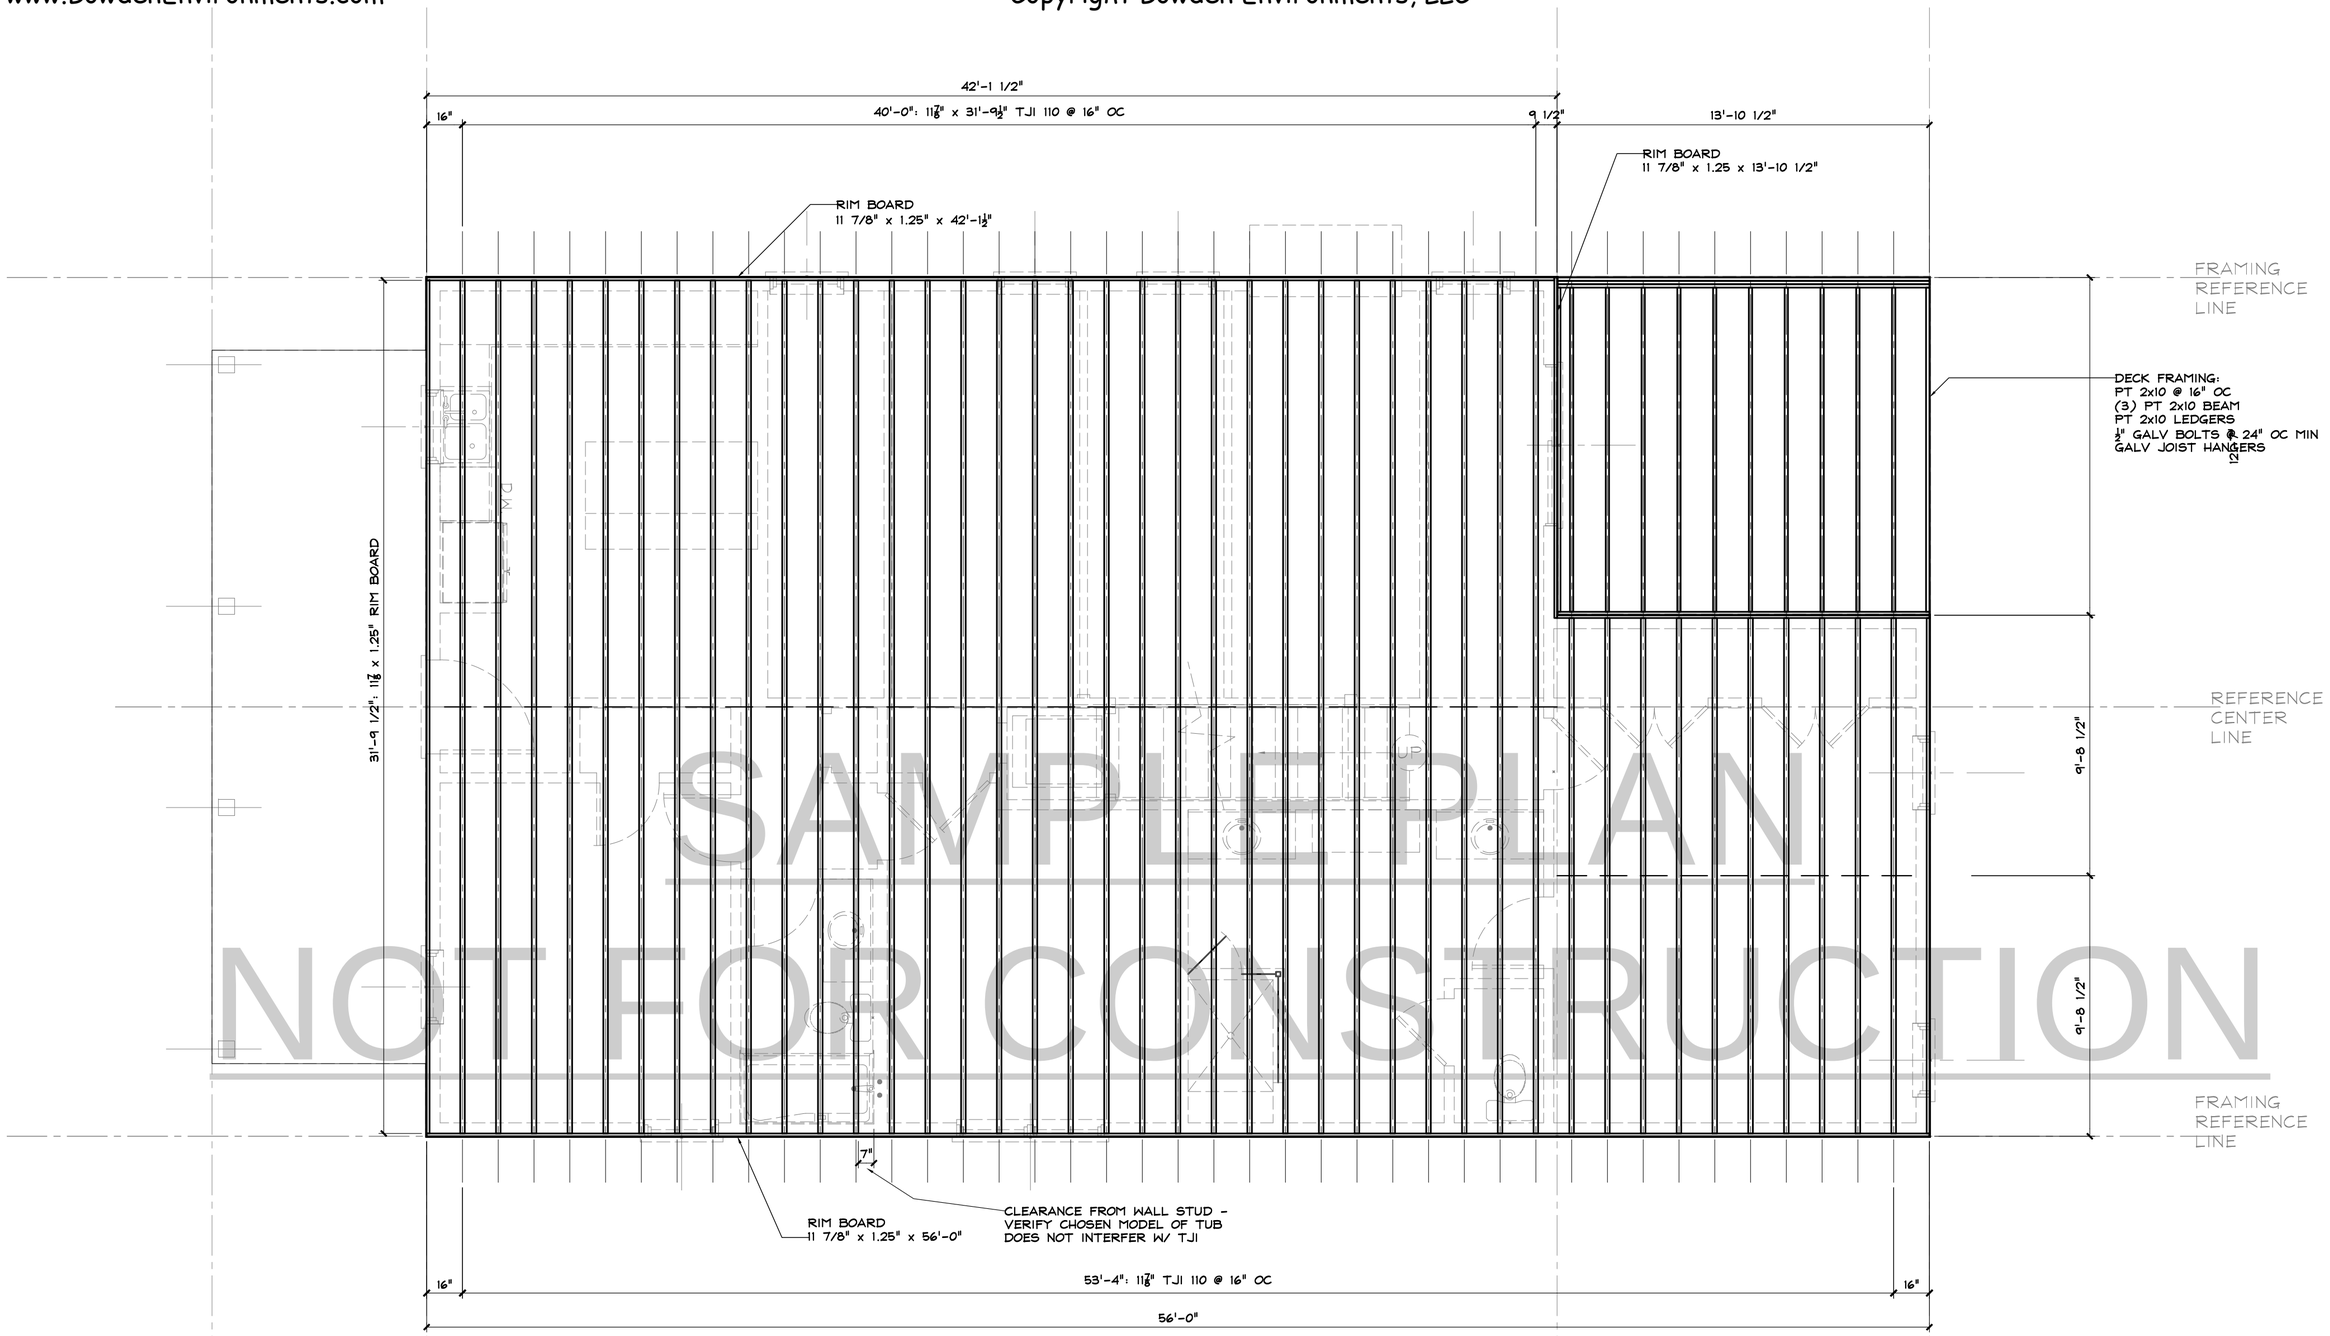

SAMPLE FLOOR PLAN

NOT FOR CONSTRUCTION

NOTE: ALL WOOD STRUCTURAL FRAMING (TJI, LVL, TRUSSES) SIZED BY USING MANUFACTUREER CHARTS AND SOFTWARE FOR DESIGN SIZE PRURPOSES. aLL STRUCTURAL COMPONENTS TO BE VERIFIED/SIZED BY QUALIFIED ENGINEER TO BE DEEMED SAFE AND RELIABLE.

FLOOR 1 - FLOOR FRAMING PLAN

SAMPLE PLAN
NOT FOR CONSTRUCTION

THIS PLAN MAY BE PURCHASED
FOR CONSTRUCTION

CONTACT BOWDEN ENVIRONMENTS TO PURCHASE

www.BowdenEnvironments.com

Bowden Environments

ON-DV	REV. #	DESCRIPTION
-	-	-
-	30	30
-	30	30
-	30	30
-	30	30
-	30	30
-	30	30
-	30	30

FLOOR 1 - FLOOR FRAMING PLAN

© Bowden Environments - 2018

DRAWN BY: KB 30 KB

JOB # 21

PLAN # 17219A

30 07/02/2018

SCALE AS NOTED

SHEET c A3-2.2

www.BowdenEnvironments.com

Copyright Bowden Environments, LLC

OF SHEATHING:
WALLS DRAWN AS
STUDS + $\frac{1}{2}$"OSB = $\frac{1}{2}$"
SHEETROCK TYP.

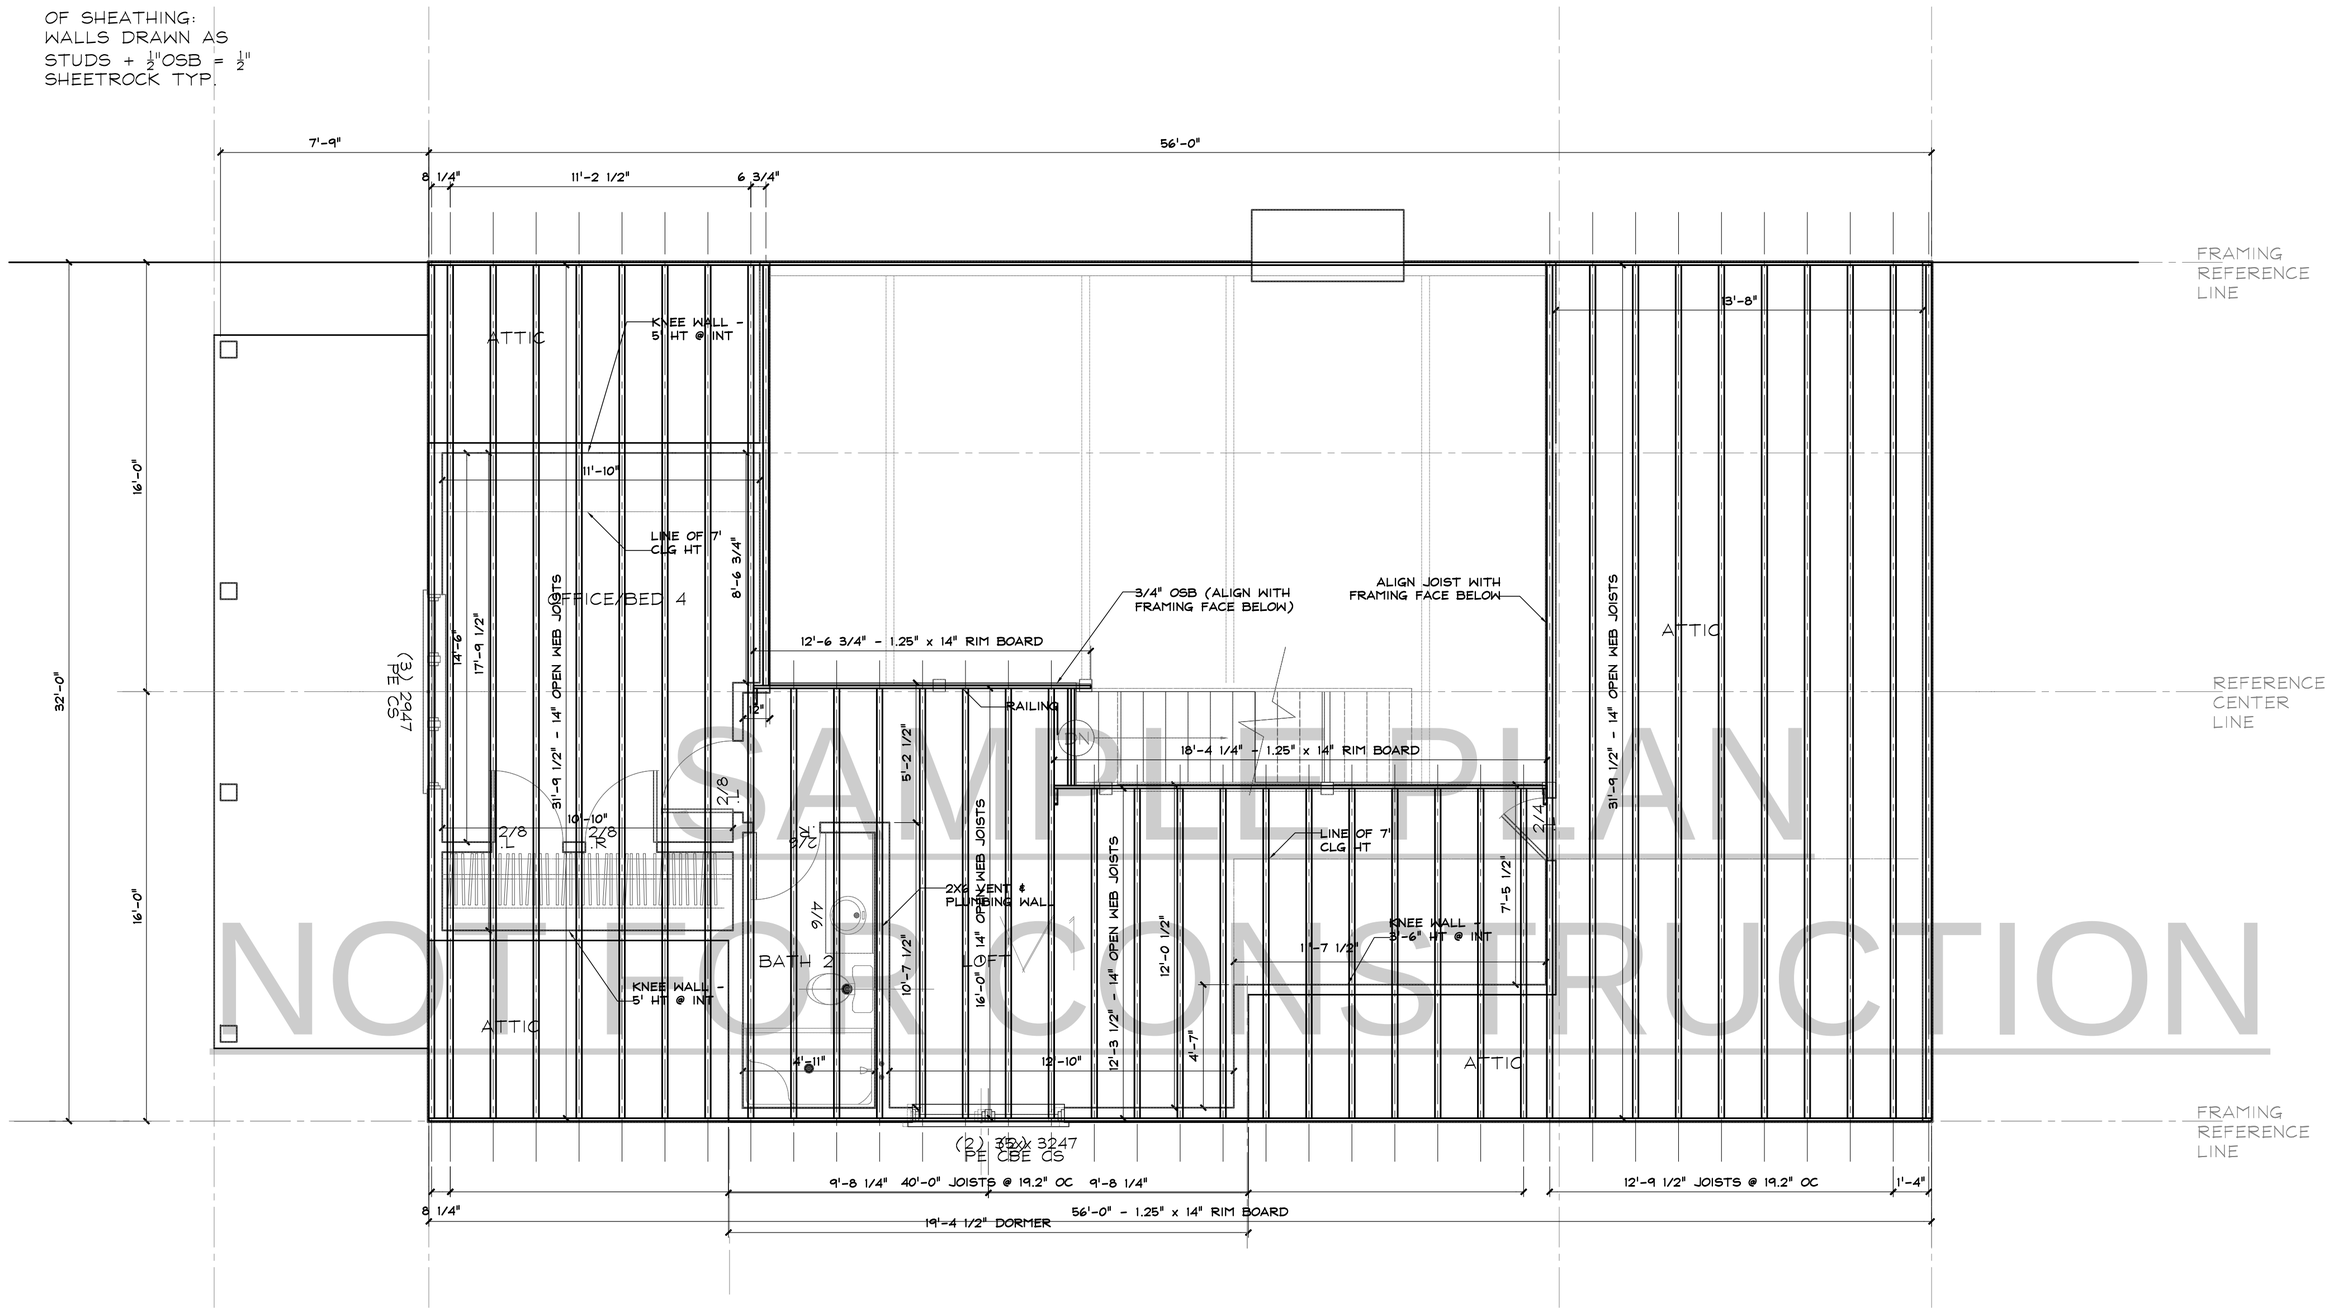

SAMPLE PLAN
NOT FOR CONSTRUCTION

NOTE: ALL WOOD STRUCTURAL FRAMING (TJI, LVL, TRUSSES) SIZED BY USING MANUFACTUREER CHARTS AND SOFTWARE FOR DESIGN SIZE PRURPOSES. aLL STRUCTURAL COMPONENTS TO BE VERIFIED/SIZED BY QUALIFIED ENGINEER TO BE DEEMED SAFE AND RELIABLE.

WALL LINES REPRESENT OUTWARD SURFACE OF SHEATHING.
WALLS DRAWN AS

2nd FLOOR FRAMING PLAN

SAMPLE PLAN
NOT FOR CONSTRUCTION

THIS PLAN MAY BE PURCHASED FOR CONSTRUCTION

CONTACT BOWDEN ENVIRONMENTS TO PURCHASE

www.BowdenEnvironments.com
Bowden environments

DATE	DESCRIPTION	REV. #	OK BY:
		30	
		30	
		30	
		30	
		30	
		30	
		30	
		30	

SECOND FLOOR FRAMING PLAN

© Bowden Environments - 2018

DRAWN BY: KB
30 KB

JOB # 70

PLAN # COT 4

30 12/8/2018

SCALE AS NOTED

SHEET c A3-2.4